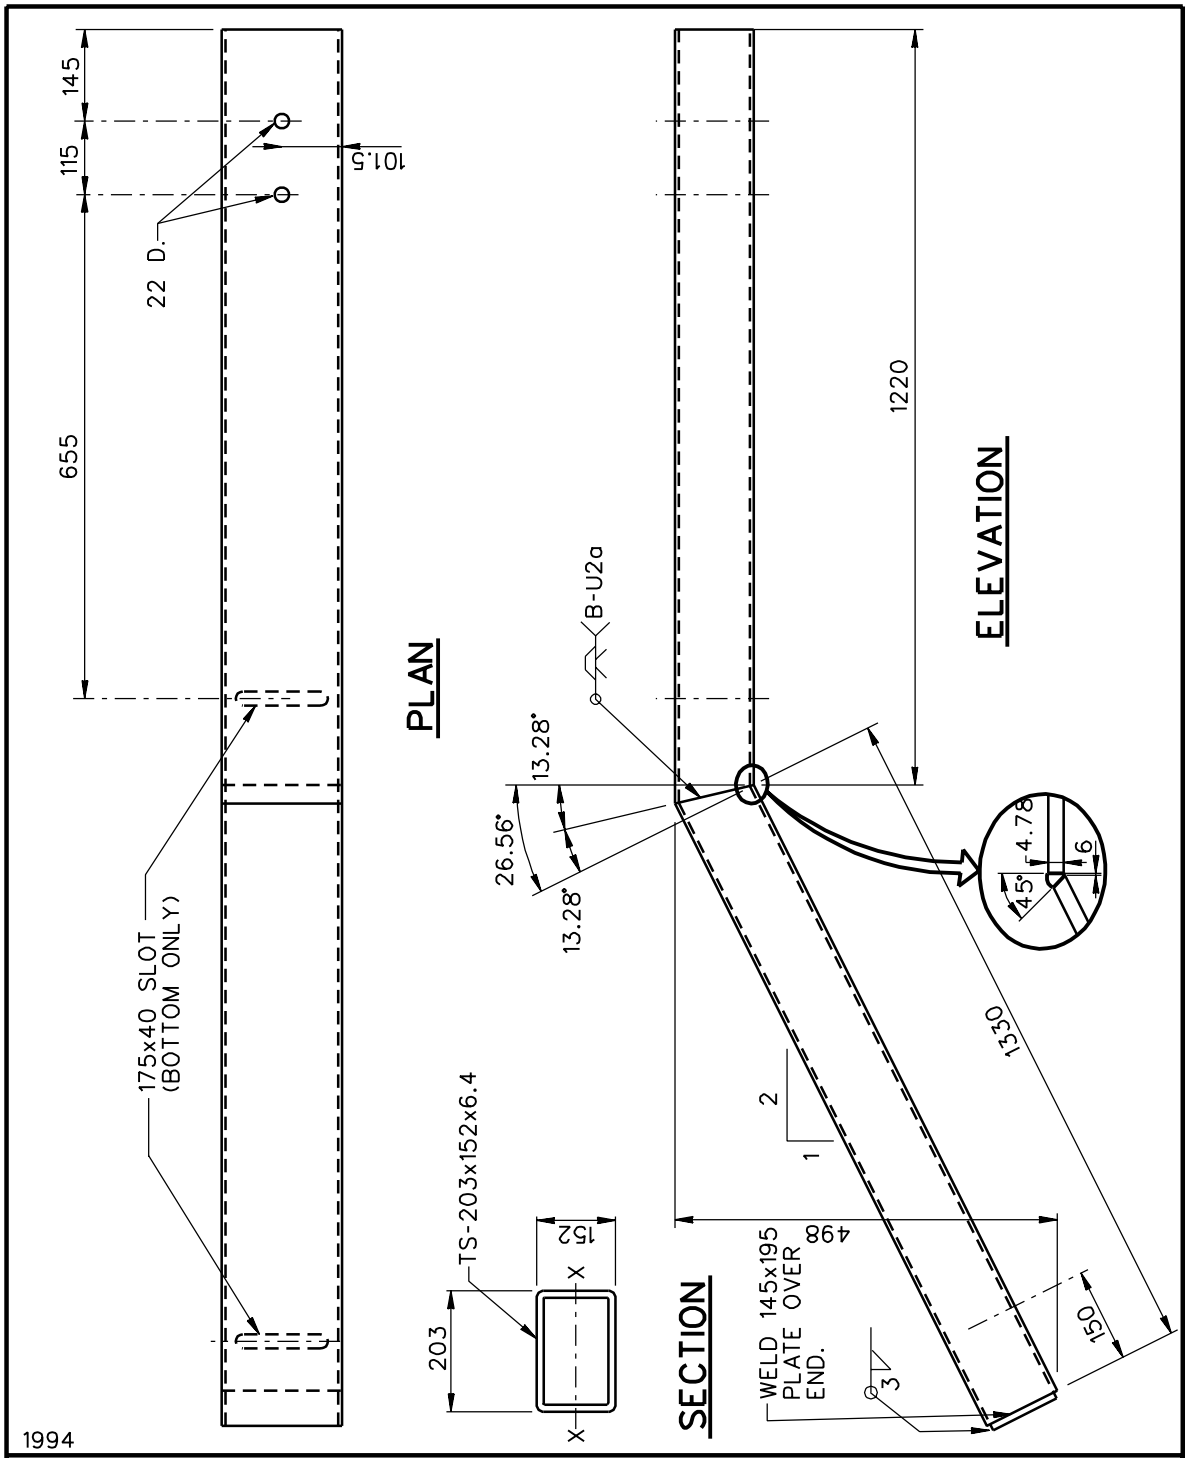

BOX BEAM GUARDRAIL END RAIL

RBM13	
SHEET NO.	REF. NO.
1 of 2	